

# MONUMENT RECORD



STATE OF INDIANA-COUNTY OF MONROE

Section: 35, Township: 8 NORTH, Range: 2 WEST,

Monument Description & Remarks: 5" X 5" LIMESTONE MONUMENT WITH BRASS CAP

STAMPED INGALLS AT THE SOUTH 1/4 OF SECTION

## Recovery Tie Drawing

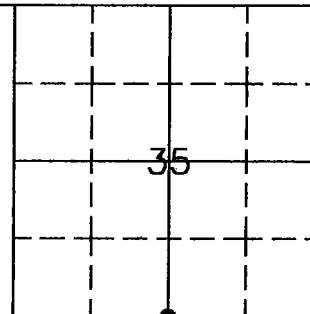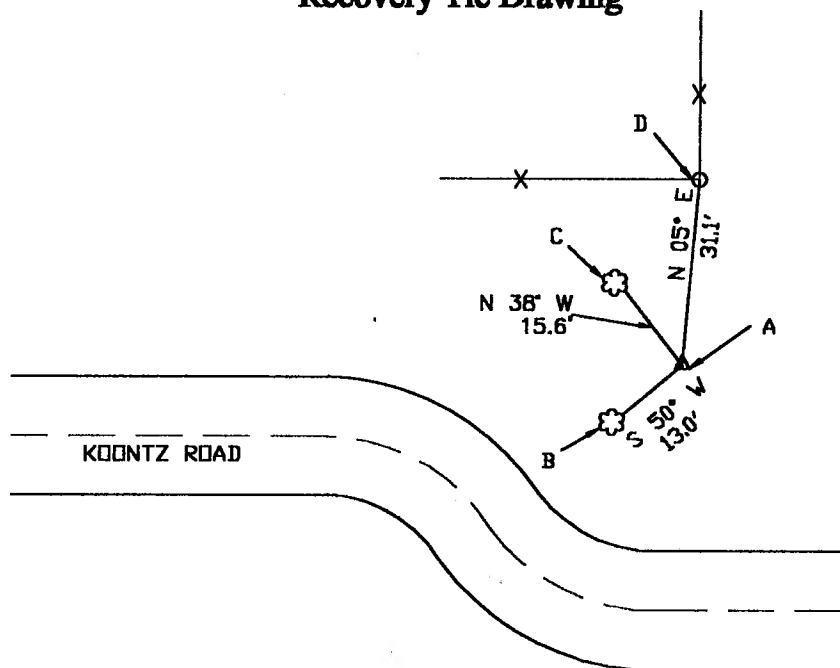

- A=Δ SECTION CORNER
- B=○ 20" POPLAR TREE
- C=✱ 25" SUGAR MAPLE
- D=✱ 2" IRON ROD

Section Corner: LIMESTONE MONUMENT


Northing: 1395549.30 Easting: 3089588.02

State Plan Coordinates (NAD83 Survey Feet, Indiana West Zone)

I, Eric Lee Deckard, here by certify that this document was prepared under my direction in accordance with the provisions of Section 17-3-64-4 through 17-3-64-8 of the Indiana Code, being Acts of 1965, Chapter 319, this 8th day of JULY, 2004 A.D.

Completed by Steven V. Farkas, Monroe County Surveyor

*Eric Lee Deckard*  
Indiana Registered Land Surveyor No. LS 29900012

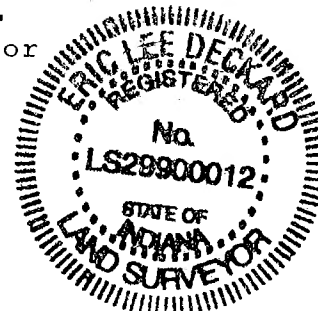

**MONUMENT RECORD**  
**State of Indiana - County of Monroe**

**Section: 35**


**Township: 8 North**

**Range: 2 West**

**Corner ID: Van Bu S-25**

**Monument Description & Remarks:** Found 5" x 5" limestone monument with brass cap at south  $\frac{1}{4}$  corner of section. Inscription on brass cap reads "Ingalls Stone Company 1950".

**References On File:** Elliot Stone survey prepared by Kevin Potter, R.L.S. for Bynum Fanyo & Associates, dated November 10, 1988.

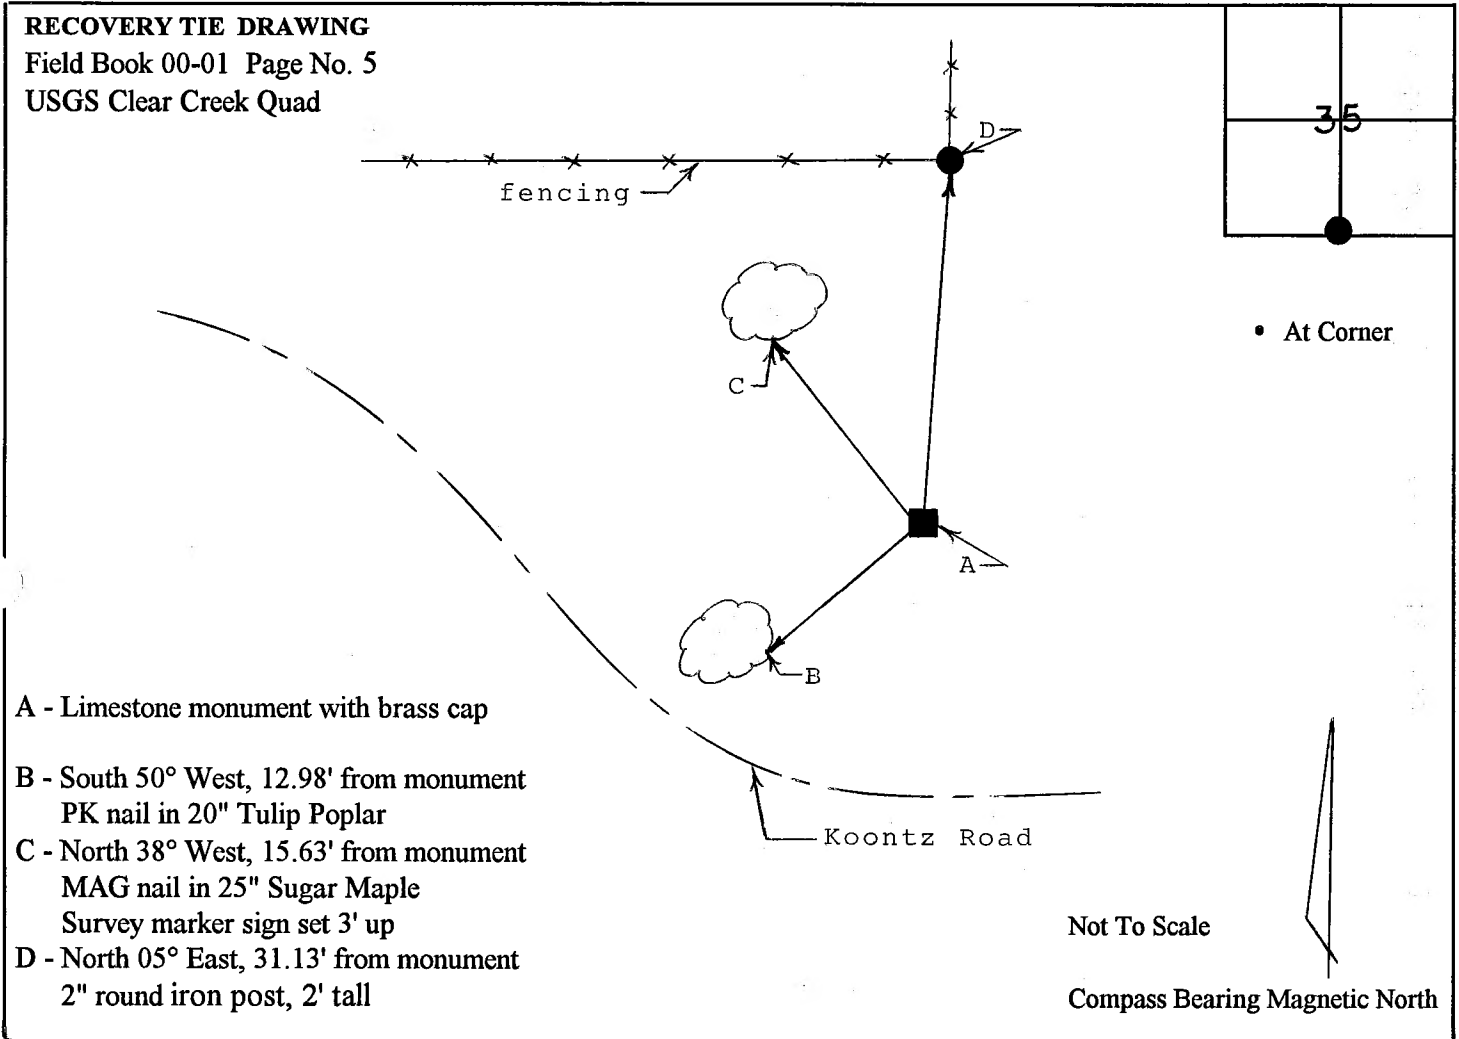

I, Kevin P. Enright, Monroe County Surveyor, hereby certify that this document was prepared under my direction in accordance with the provisions of Section 36-2-13 of the Indiana Code; and the above data is given under my hand and seal this 27th day of January 2000.

*Kevin P. Enright*

Administered by the Monroe County Surveyor Review Board

Date: 3-23-00

